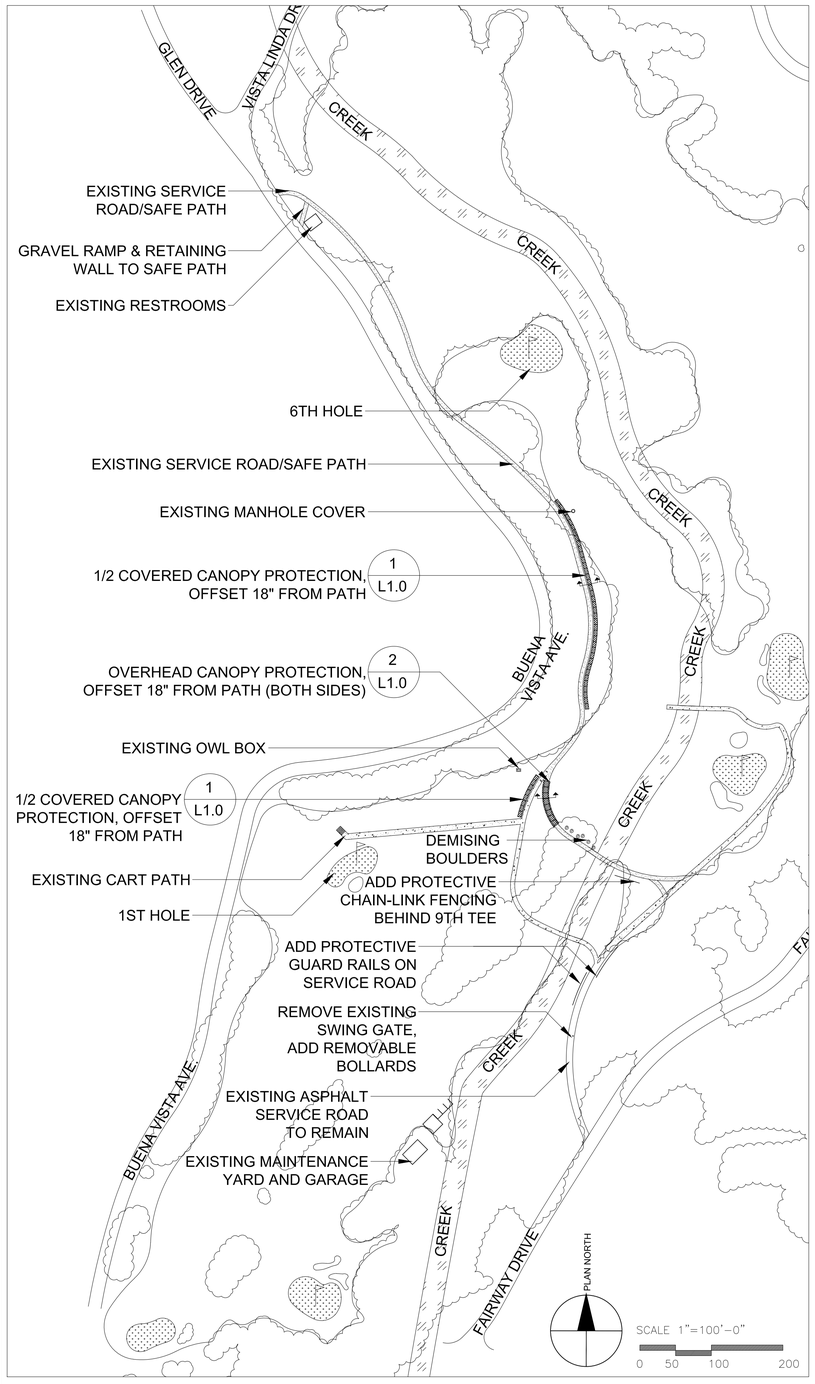

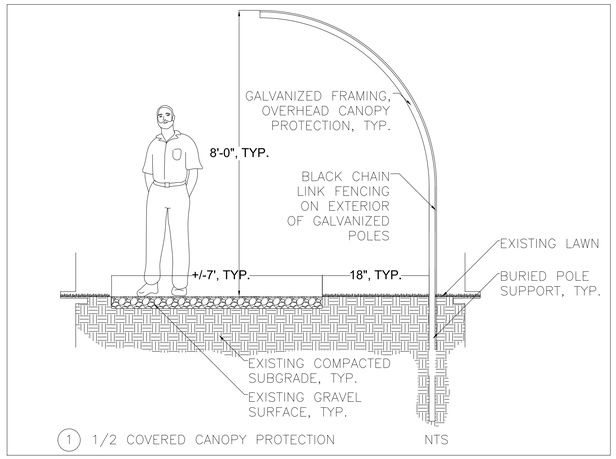

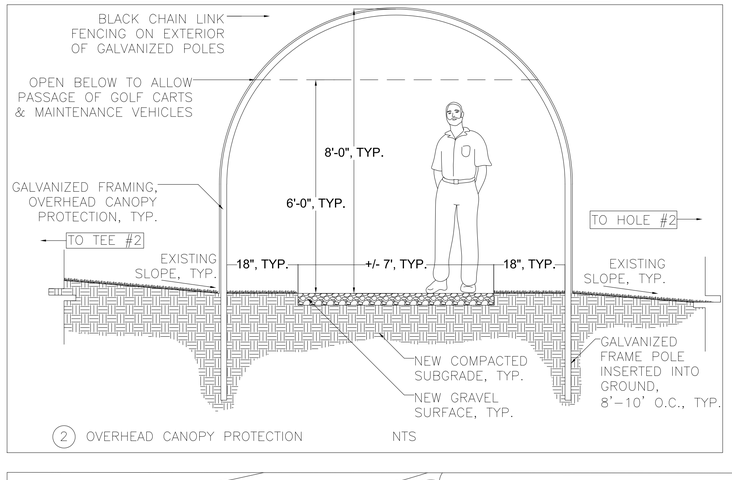

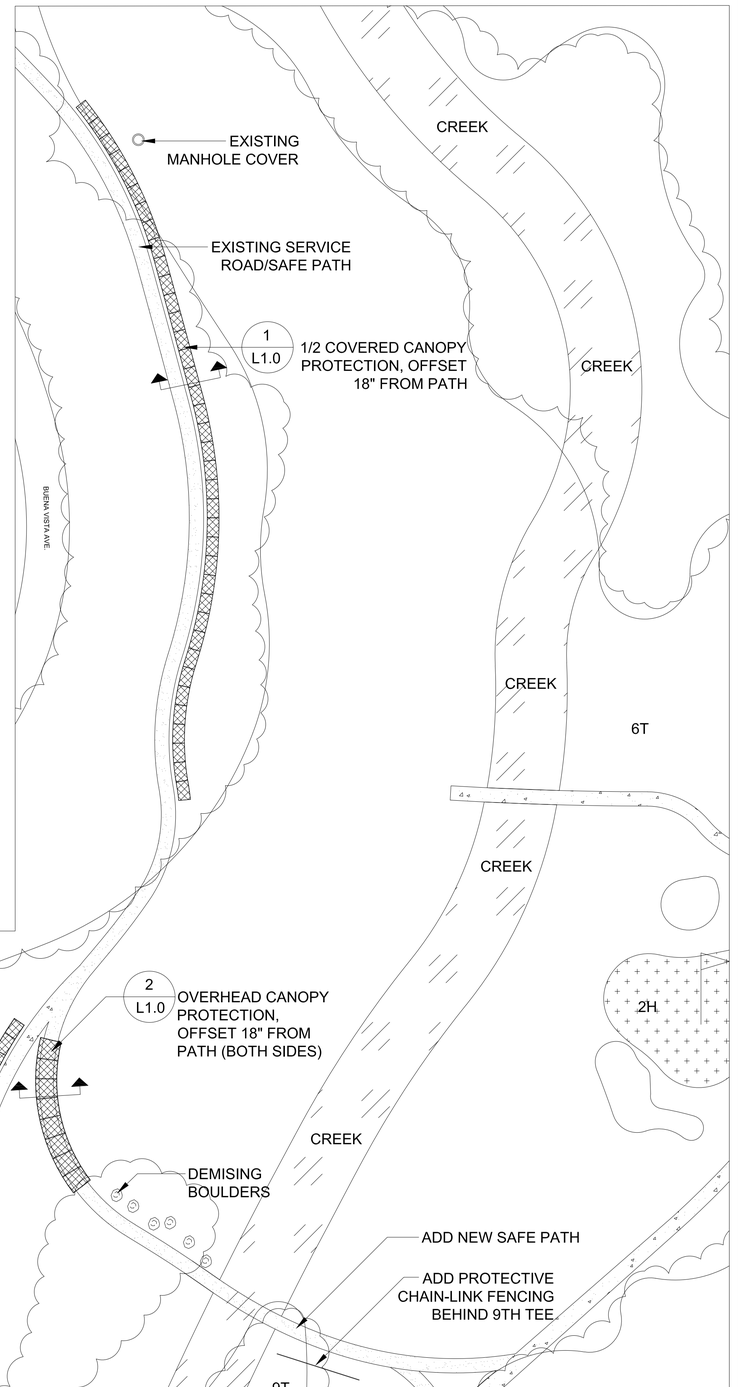

LEGEND

#T APPROX. LOCATION OF TEE

#H APPROX. LOCATION OF HOLE

OVERHEAD CANOPY PROTECTION

1/2 COVERED CANOPY PROTECTION

MPA Design

Landscape Architecture and Urban Designers

414 Mason Street
San Francisco, CA
94102

415 434-4664

MILL VALLEY GOLF COURSE SAFE PATH

MILL VALLEY, CA

Job Number	7072.0
Drawn by	DWW
Checked by	MP
Date	APRIL 27, 2018
SCALE	1"=100' / 1"=30'

Revisions

04-16-18
MOVE SAFE PATH COVER TO MEET EXISTING CREEK CROSSING
UPDATE SAFE PATH ENTRIES AT ROADWAYS
MOVE TEES TO MATCH CLOSER TO EXISTING
CUT SINGLE SIDED FENCING, MAKE SHORTER
UPDATE RENDERING AND DETAILS

04-23-18
REVISE MATERIAL FOR SAFE PATH, LOCATE CREEK & STRUCTURES, & UPDATE DETAILS

08-06-18
PER. RICK PLASTER NOTES

08-21-18
REVISIONS TO PLAN, MOVE DETAILS AND PLAN TO ONE PAGE

Sheet Title

LAYOUT PLAN

Sheet Number

L1.0

1 OF 1 Sheets